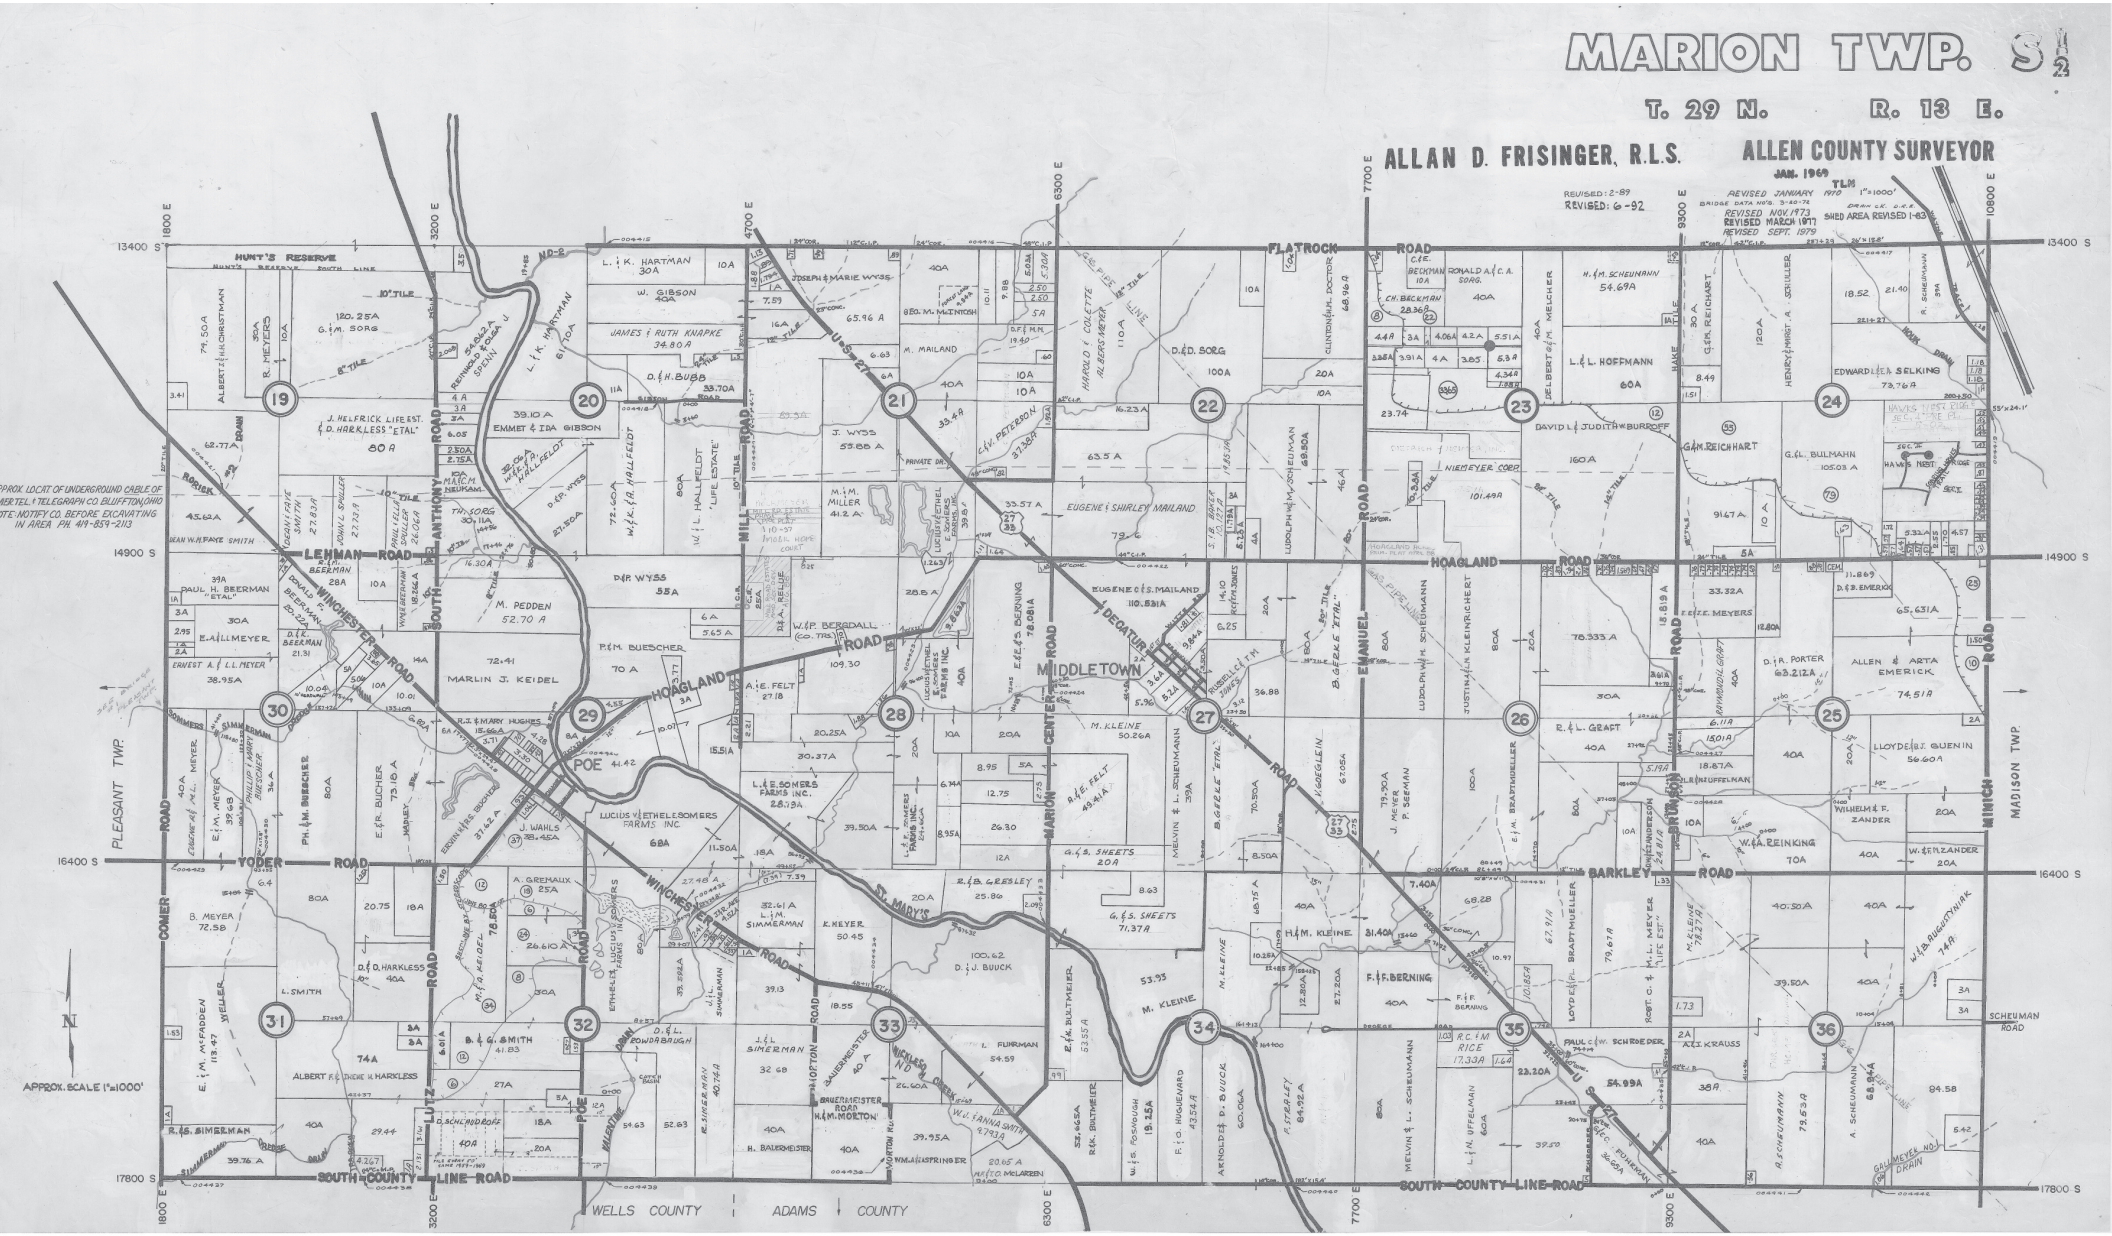
MARION TWP.
T. 29 N. R. 13 E.
ALLAN D. FRISINGER, R.L.S. ALLEN COUNTY SURVEYOR
JAN. 1969
REVISED: 2-89
REVISED: 6-92
REVISED JANUARY 1970
REVISED NOV. 1973
REVISED MARCH 1977
REVISED SEPT. 1979
SHED AREA REVISED 1-83
HUNT'S RESERVE
FLATROCK ROAD
LEHMAN ROAD
HOAGLAND ROAD
MIDDLETOWN
WINCHESTER ROAD
YODER ROAD
BARKLEY ROAD
SCHEUMAN ROAD
SOUTH COUNTY LINE ROAD
PLEASANT TWP.
MADISON TWP.
WELLS COUNTY
ADAMS COUNTY
APPROX. SCALE 1"=1000'