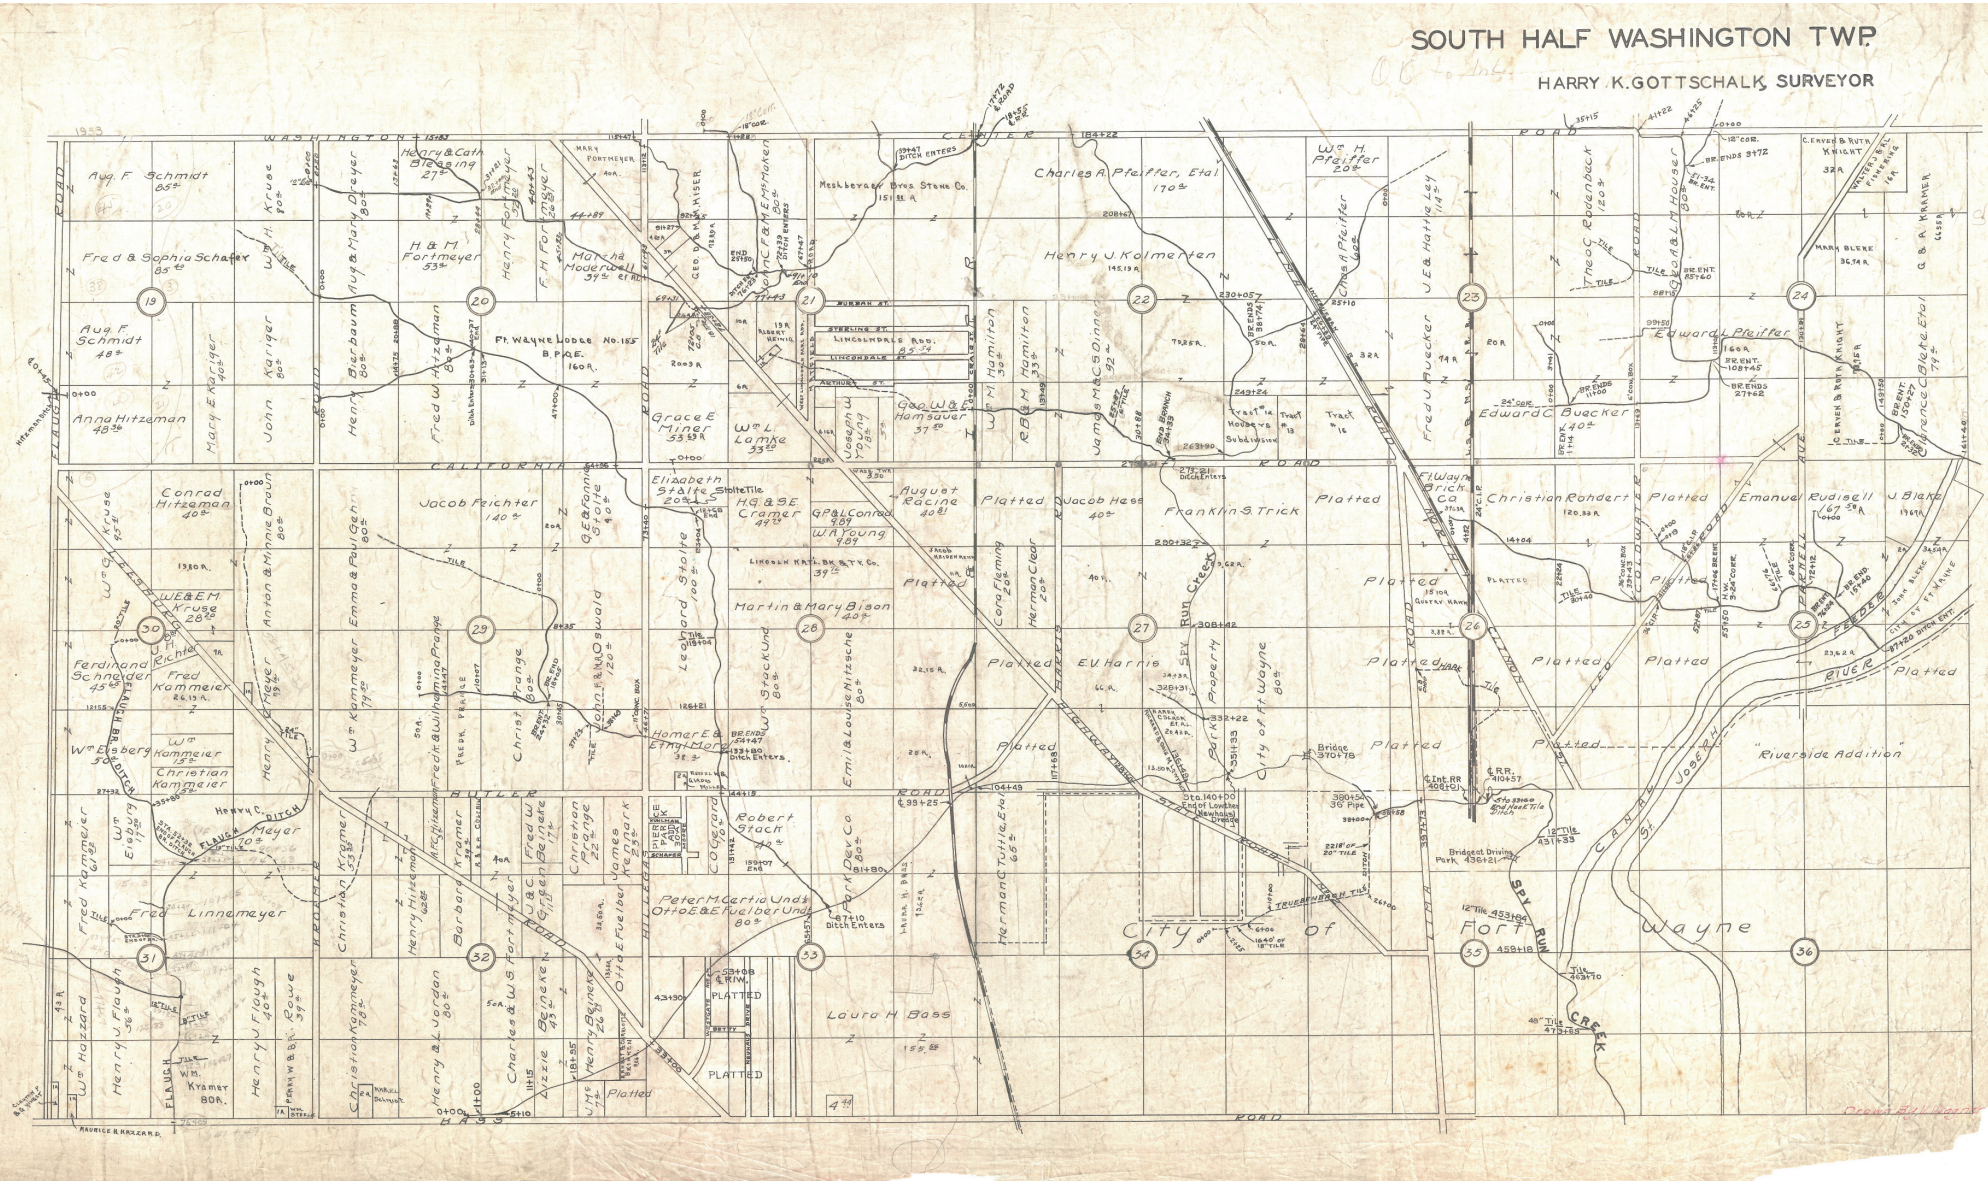
SOUTH HALF WASHINGTON TWP.
HARRY K. GOTTSCHALK, SURVEYOR
WASHINGTON ROAD
CENTER ROAD
CALIFORNIA ROAD
BUTLER ROAD
HARRY ROAD
FLAUGH ROAD
BASS ROAD
COLDWATER ROAD
SPY RUN CREEK
CITY OF FORT WAYNE
"Riverside Addition"
Aug. F. Schmidt
Fred & Sophia Schafer
Anna Hitzeman
Conrad Hitzeman
Jacob Feichter
Ferdinand Schneider
Wm. Elsberg
Fred Kammeier
Wm. Kammeyer
Christian Kammeyer
Fred Linnemeyer
Henry J. Flaugh
Wm. Kramer
Henry & Barbara Mayer
H & M Fortmeyer
Henry Fortmeyer
Martha Moederwell
Fred W. Hitzeman
Ft. Wayne Lodge No. 185 B.P.O.E.
Grace E. Miner
Wm. L. Lamke
Joseph W. Young
Geo. W. & Hannah Hamsauer
Elizabeth Stolte
Geo. & Fannie Stolte
H.G. & S.E. Cramer
G.P. & I. Conrad
W.N. Young
Lincoln Nat'l. Bk. & Tr. Co.
Martin & Mary Bison
Leonard Stolte
Wm. Stockund
Emil & Louise Nitzsche
Homer E. & Ethyl Mark
Christ. Prange
Peter M. Curtis Und's
Otto E. & E. Fuelber Und's
Robert Stach
Cora Gerard
Herman Tuttle, Et al
Laura H. Bass
Messbergers Bros. Stone Co.
Charles A. Pfeiffer, Et al
Henry J. Kolmerten
Wm. H. Pfeiffer
Chas. A. Pfeiffer
Fred J. Buecker
U.E. & Hattie Lay
Franklin S. Trick
Jacob Hess
Auguet Eccine
Platted
Theo. C. Rodenbeck
Edward C. Buecker
Edward L. Pfeiffer
Ft. Wayne Brick Co.
Christian Rohdert
Emanuel Rudisell
J. Blake
Gustav Hahn
E.V. Harris
Spy Run Property
City of Ft. Wayne
Bridge 370+78
Bridge at Driving Park 436+21
Riverside Drive
Canal St. Joseph
Spy Run Creek
Maurice R. Krazer R.P.